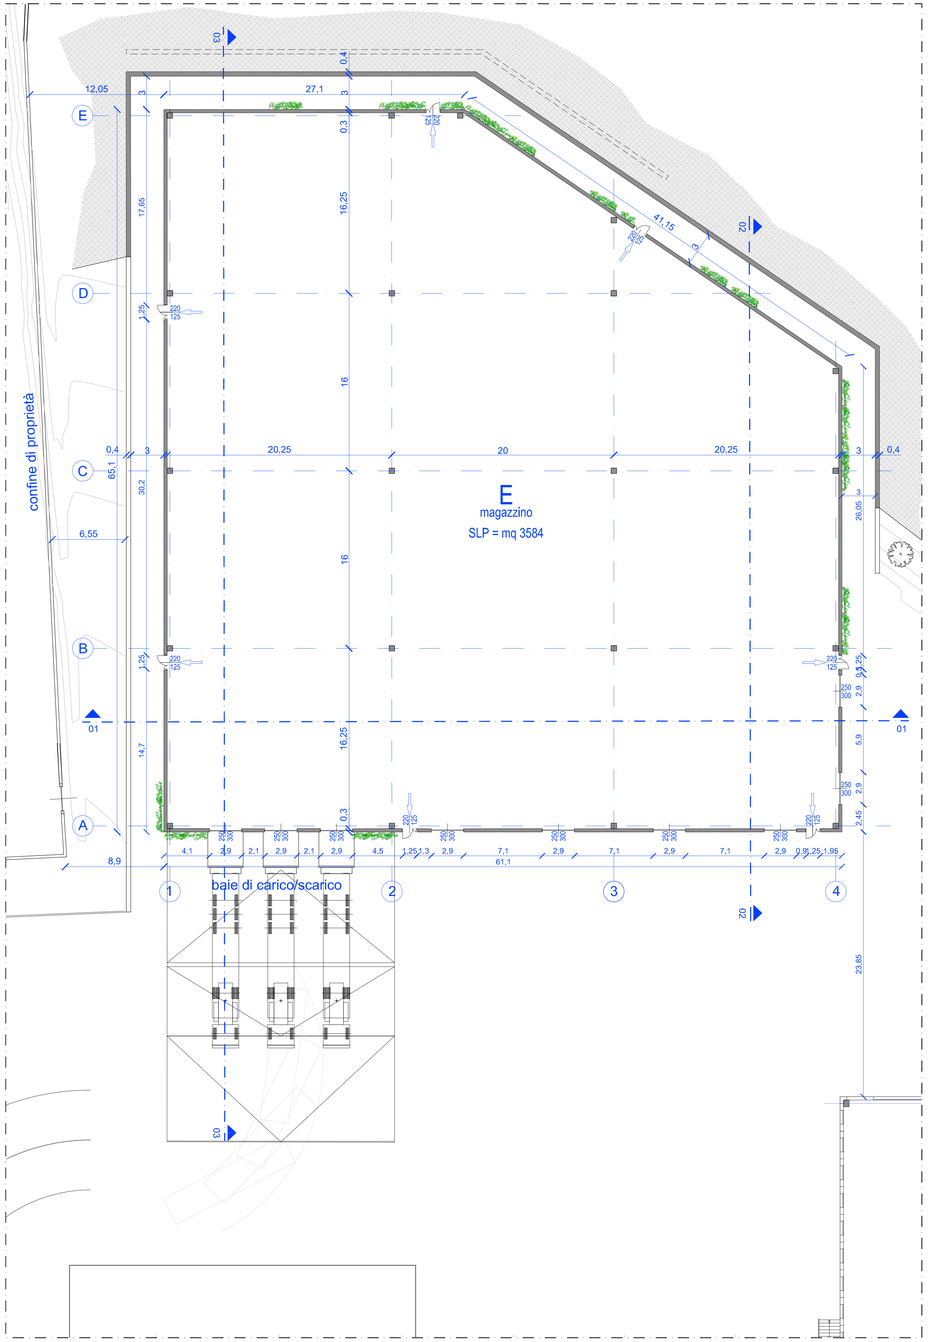

PLANIMETRIA scala 1/200

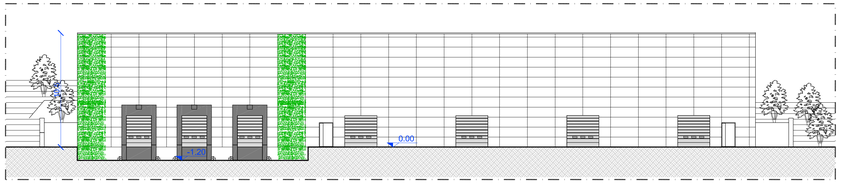

PROSPETTO SUD scala 1/200

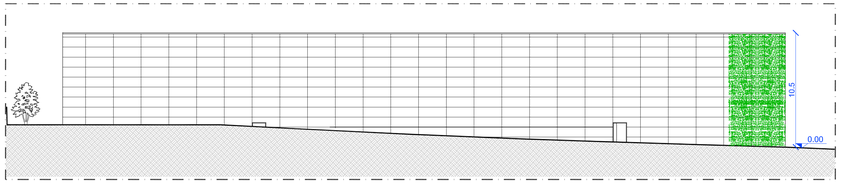

PROSPETTO OVEST scala 1/200

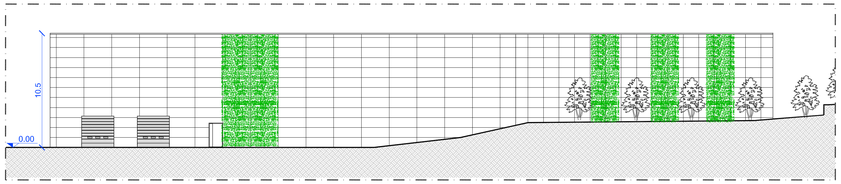

PROSPETTO EST scala 1/200

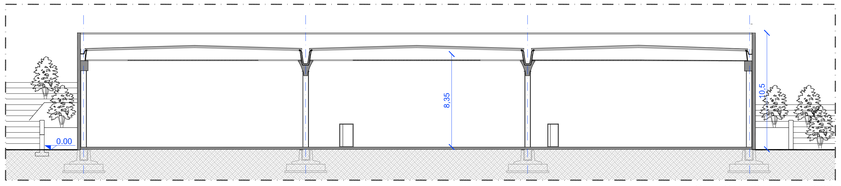

SEZIONE 01 scala 1/200

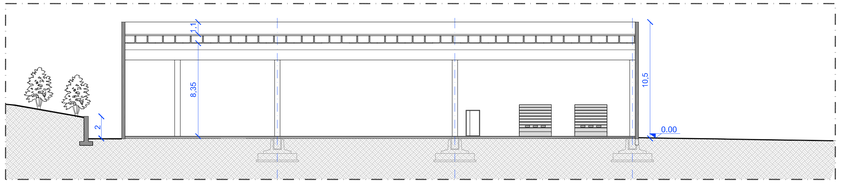

SEZIONE 02 scala 1/200

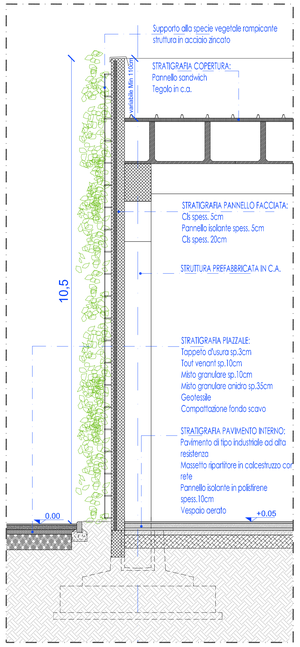

DETTAGLIO 01 scala 1/50

dettaglio 01

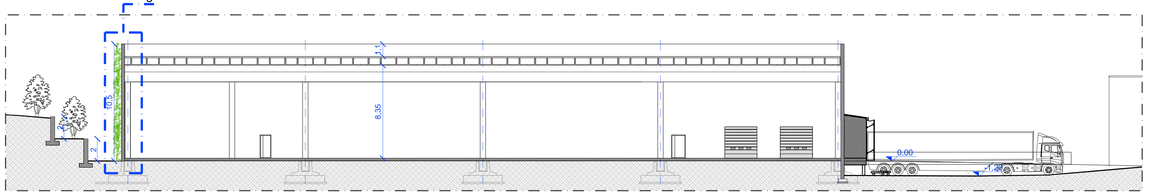

SEZIONE 03 scala 1/200

COMUNE DI CASTAGNOLE DELLE LANZE

Provincia di Asti

PROPRIETA': GEO ITALY Srl
Via Abbate n°215
Castagnole delle Lanze (AT)
AMMINISTRATORE: Sig.ra Giovanna Boeri
C.F. BROGNN59E68D119S

Permesso di Costruire e Variante Urbanistica al PRGC
ai sensi dell'art. 17bis L 56/77 (Variante Semplificata)

ELABORATO:

PLANIMETRIA PIANO TERRA
PROSPETTI-SEZIONI-DETTAGLIO

LAVORO: GEO 12-2020
FILE:
SCALA: 1/200-1/50

REV	MODIFICHE	DATA	REDAZIONE	CONTROLLO
0	Emissione	OTTOBRE 2020	E.CO.	E.CE.
1				
2				
3				
4				
5				

PROGETTO:
EPCR INARCO S.r.l. - 10122 Torino | Via Botero 17
Arch. Enrico Ceppi

This technical drawing which belongs to GEO ITALY is private and confidential. It is forbidden to reproduce copy or distribute any part of this document without first having received prior written permission to do so Violations to the above are prosecutable by law.